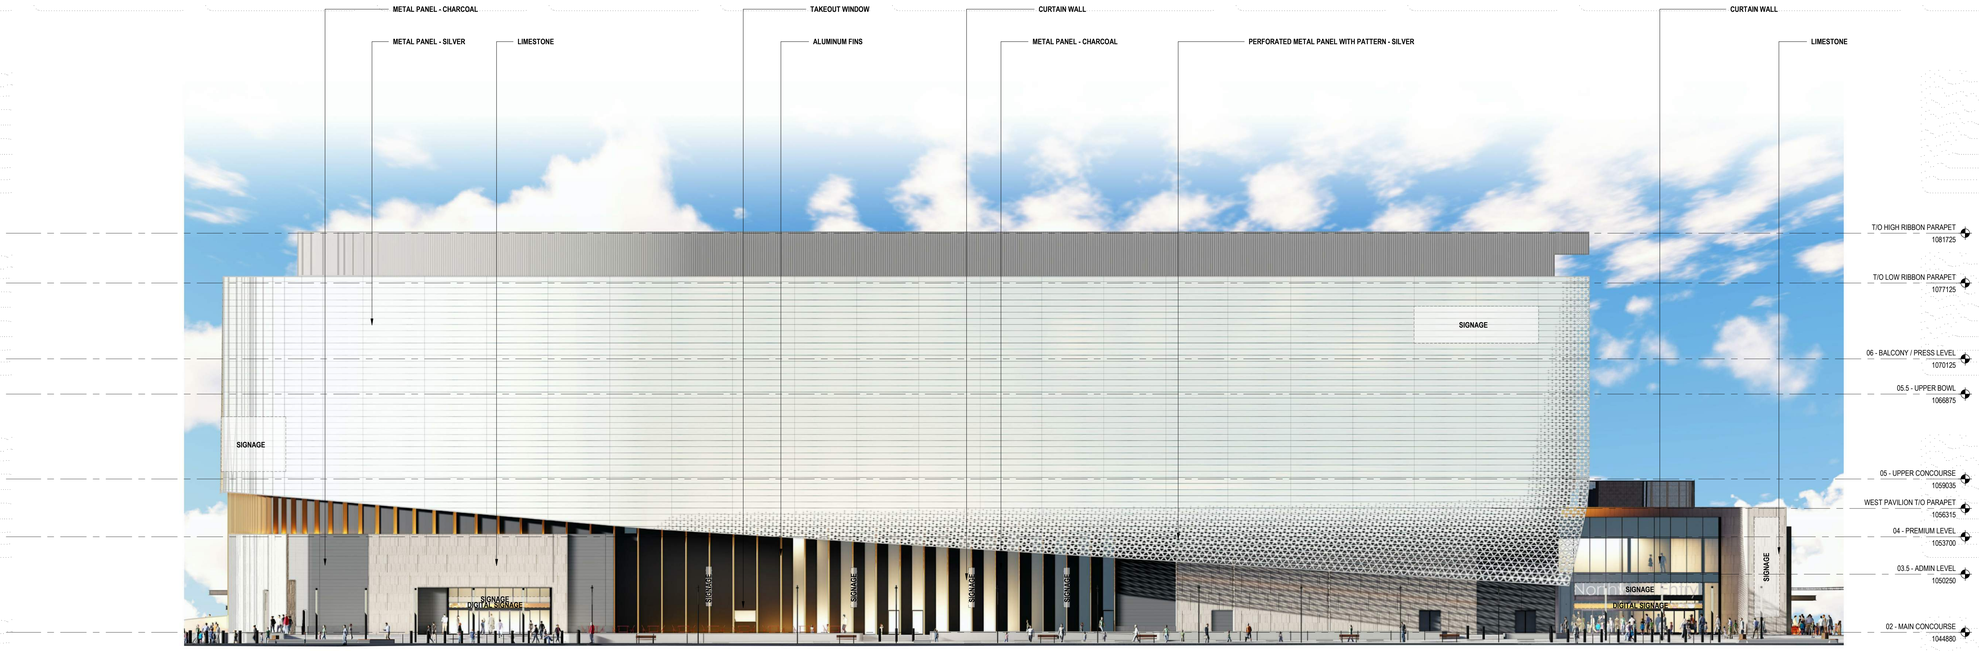

1 DPA4.001 EXTERIOR ELEVATION - NORTH

SCALE: 1 : 200

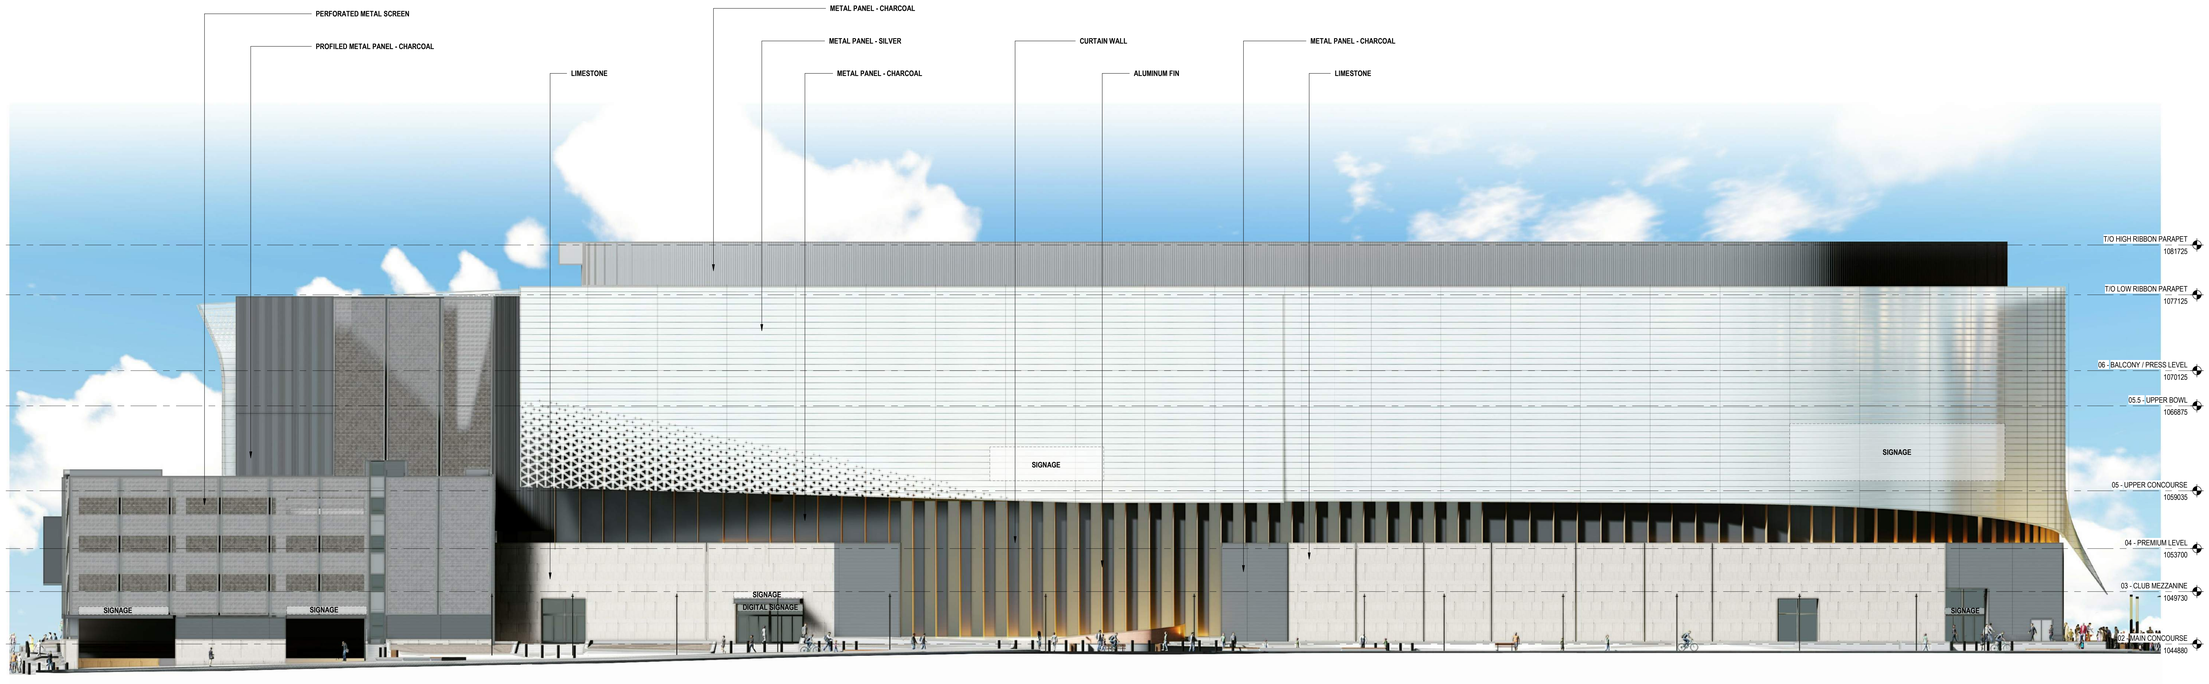

2 DPA4.001 EXTERIOR ELEVATION - EAST

SCALE: 1 : 200

DIALOG

o+k

ISSUED FOR

1 2021-08-03 DEVELOPMENT PERMIT

ROBERT A.F. ADAMSON REGISTERED ALBERTA

CALGARY EVENT CENTRE

519 - 12th AVE SE, CALGARY, AB

EXTERIOR ELEVATIONS - NORTH AND EAST

DPA4.001

2001931

PLOT DATE:8/3/2021 2:48:00 PM

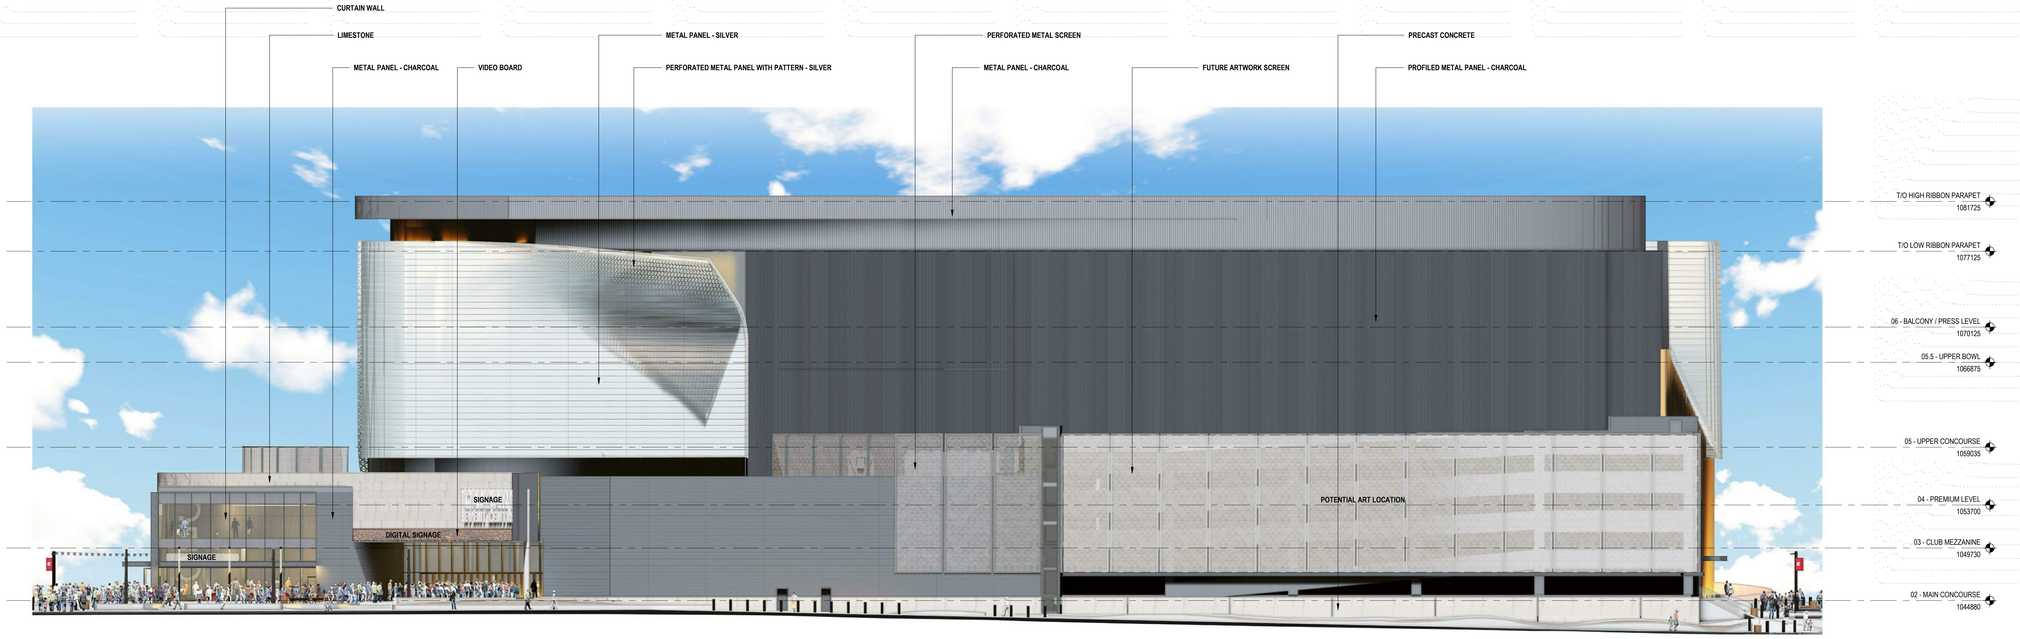

1 DPA4.002 EXTERIOR ELEVATION - SOUTH
SCALE: 1 : 200

2 DPA4.002 EXTERIOR ELEVATION - WEST
SCALE: 1 : 200

DIALOG

ISSUED FOR

1	2021-08-03	DEVELOPMENT PERMIT

ROBERT A.F. ADAMSON REGISTERED ALBERTA

CALGARY EVENT CENTRE

519 - 12th AVE SE, CALGARY, AB

EXTERIOR ELEVATIONS - SOUTH AND WEST

DPA4.002

2001931

PLOT DATE:8/3/2021 2:48:09 PM

1 DPA4.051 AERIAL VIEW DAY
SCALE: N.T.S

2 DPA4.051 AERIAL VIEW EVENING SW PLAZA
SCALE: N.T.S

3 DPA4.051 AERIAL VIEW SOUTHWEST
SCALE: N.T.S

4 DPA4.051 AERIAL VIEW SOTHWEST PLAZA
SCALE: N.T.S

5 DPA4.051 SOUTHWEST PLAZA
SCALE: N.T.S

6 DPA4.051 SW PLAZA AT PEDESTRIAN LEVEL
SCALE: N.T.S

DIALOG
o h+k

ISSUED FOR
1 2021-08-03 DEVELOPMENT PERMIT

PROFESSIONAL ENGINEER ALBERTA

CALGARY EVENT CENTRE

519 - 12th AVE SE, CALGARY, AB

EXTERIOR 3D VIEWS

DPA4.051

2001931 PLOT DATE:8/3/2021 2:48:12 PM

1 DPA4.052 NW VIEW
SCALE: N.T.S

2 DPA4.052 NW VIEW AT ENTRANCE
SCALE: N.T.S

3 DPA4.052 NW VIEW AT RETAIL AREA
SCALE: N.T.S

4 DPA4.052 STAMPEDE TRAIL
SCALE: N.T.S

5 DPA4.052 SOUTH AT PEDESTRIAL LEVEL
SCALE: N.T.S

6 DPA4.052 PARKADE VIEW
SCALE: N.T.S

DIALOG

ISSUED FOR
1 2021-08-03 DEVELOPMENT PERMIT

REGISTERED ARCHITECT ALBERTA

CALGARY EVENT CENTRE

519 - 12th AVE SE, CALGARY, AB

EXTERIOR 3D VIEWS

DPA4.052

2001931 PLOT DATE:8/3/2021 2:48:15 PM

1 DPA4.053 STAMPEDE TRAIL VIEW SW
SCALE: N.T.S

2 DPA4.053 STAMPEDE TRAIL VIEW
SCALE: N.T.S

3 DPA4.053 EAST PEDESTRIAN VIEW
SCALE: N.T.S

4 DPA4.053 EAST PEDESTRIAN VIEW AT RISE PLAZA
SCALE: N.T.S

5 DPA4.053 NORTH PEDESTRIAN VIEW AT ENTRANCE
SCALE: N.T.S

6 DPA4.053 NORTH PEDESTRIAN VIEW
SCALE: N.T.S

DIALOG

ISSUED FOR

1	2021-08-03	DEVELOPMENT PERMIT

ROBERT A.F. ADAMSON — REGISTERED ARCHITECT — ALBERTA

CALGARY EVENT CENTRE

519 - 12th AVE SE, CALGARY, AB

EXTERIOR 3D VIEWS

DPA4.053

2001931

PLOT DATE:8/3/2021 2:48:18 PM